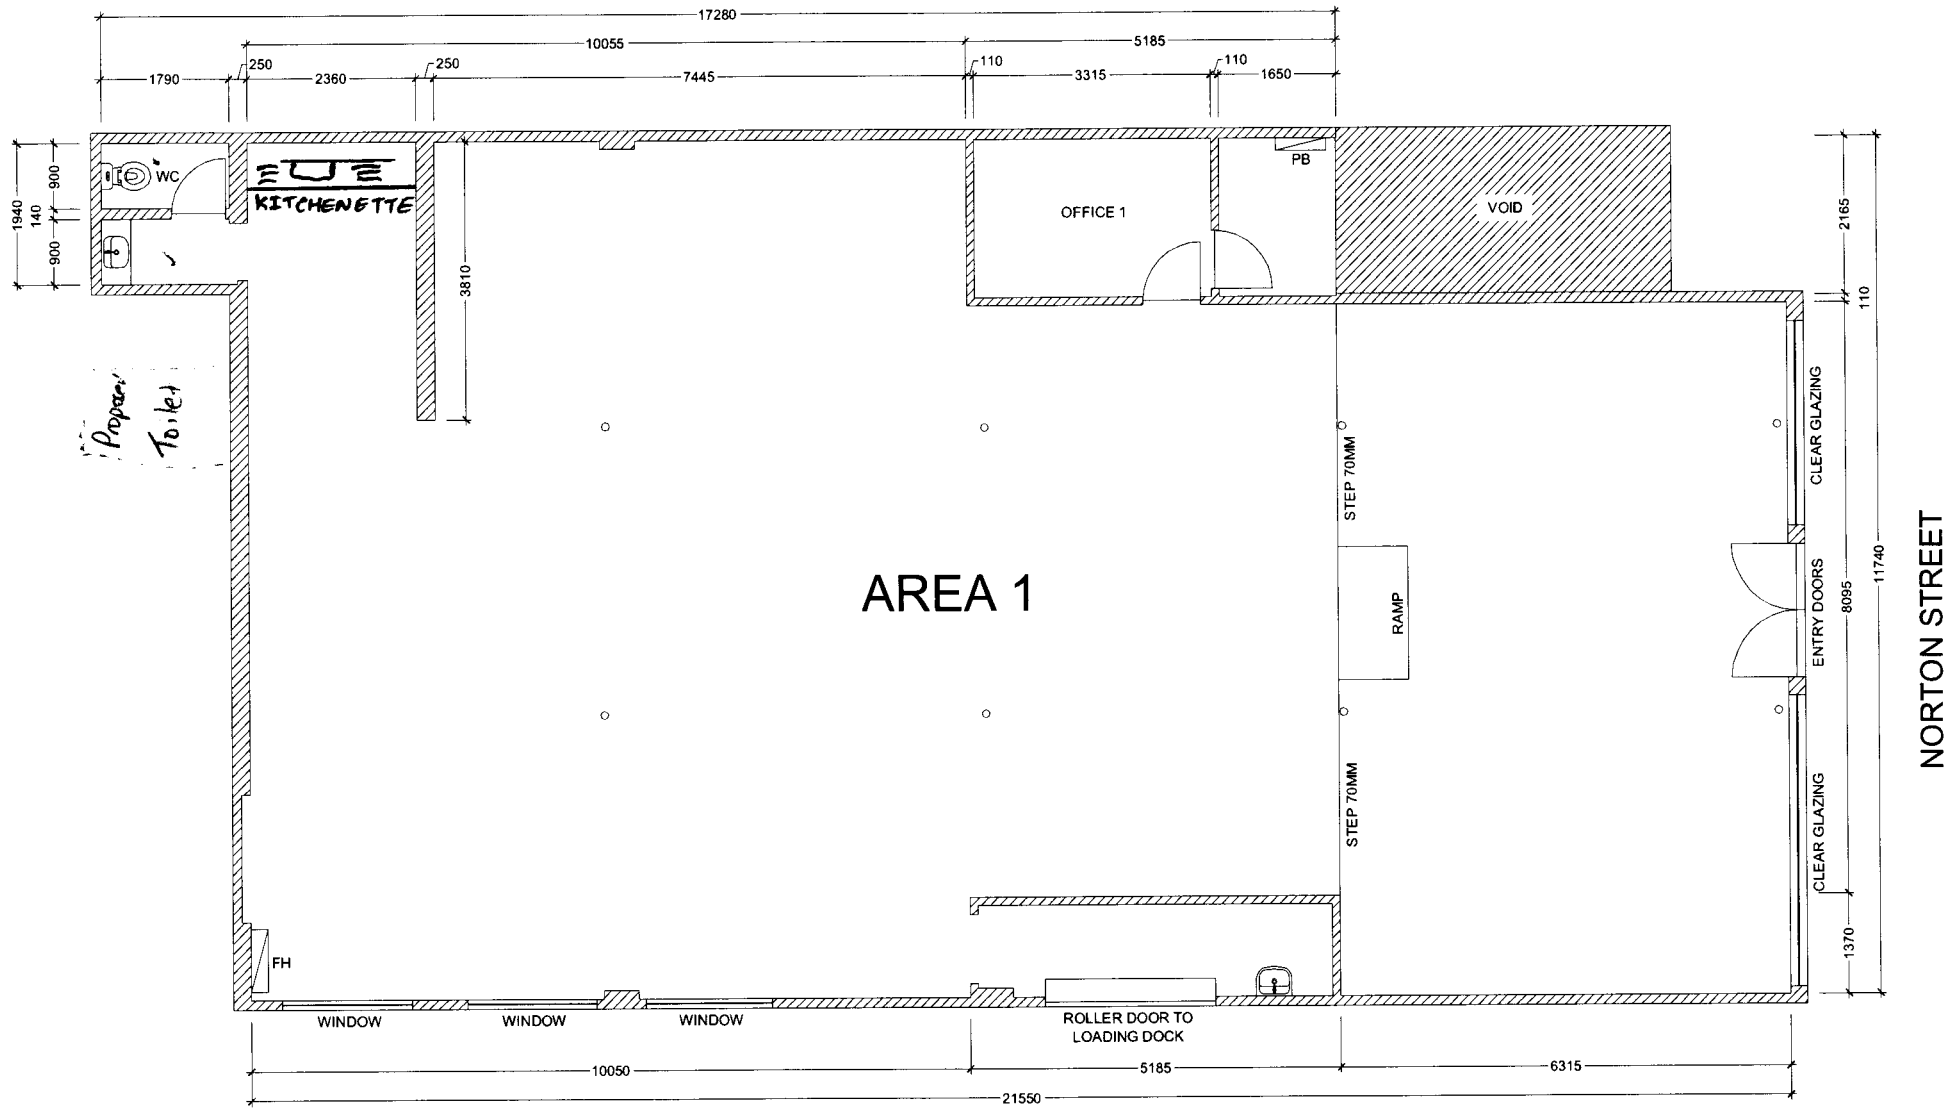

1 / 100-01 Plan - Existing
SCALE 1:100

AREA CALCULATION

AREA 1 = 242.3m²

TOTAL AREA = 242.3m²

Issue	Date	Description / Amendment	Drawn by	Issue	Date	Description / Amendment	Drawn by

joshua INTERIOR DESIGN
115 / 243 Pyrmont St. Pyrmont NSW 2009

Project Name: 272 - 274 Norton St. Leichhardt

Drawing Name: Commercial Premises

Job Number: 100

Drawing Number: 100-01

Scale: 1:100@A4

Issue: A

©Copyright joshuaisaac Interior Design. Use or copying of this document is forbidden without the prior written consent of joshuaisaac Interior Design. All Dimensions must be verified on site. Do not scale from drawing. This document is to comply with all relevant local authority regulations.